DISTRICT	COUNTY	ROUTE	SECTION	SHEET
6-0	CHESTER	1003	CWH	4 OF 7
SCHUYLKILL TOWNSHIP				

REVISION NUMBER	REVISIONS	DATE	BY

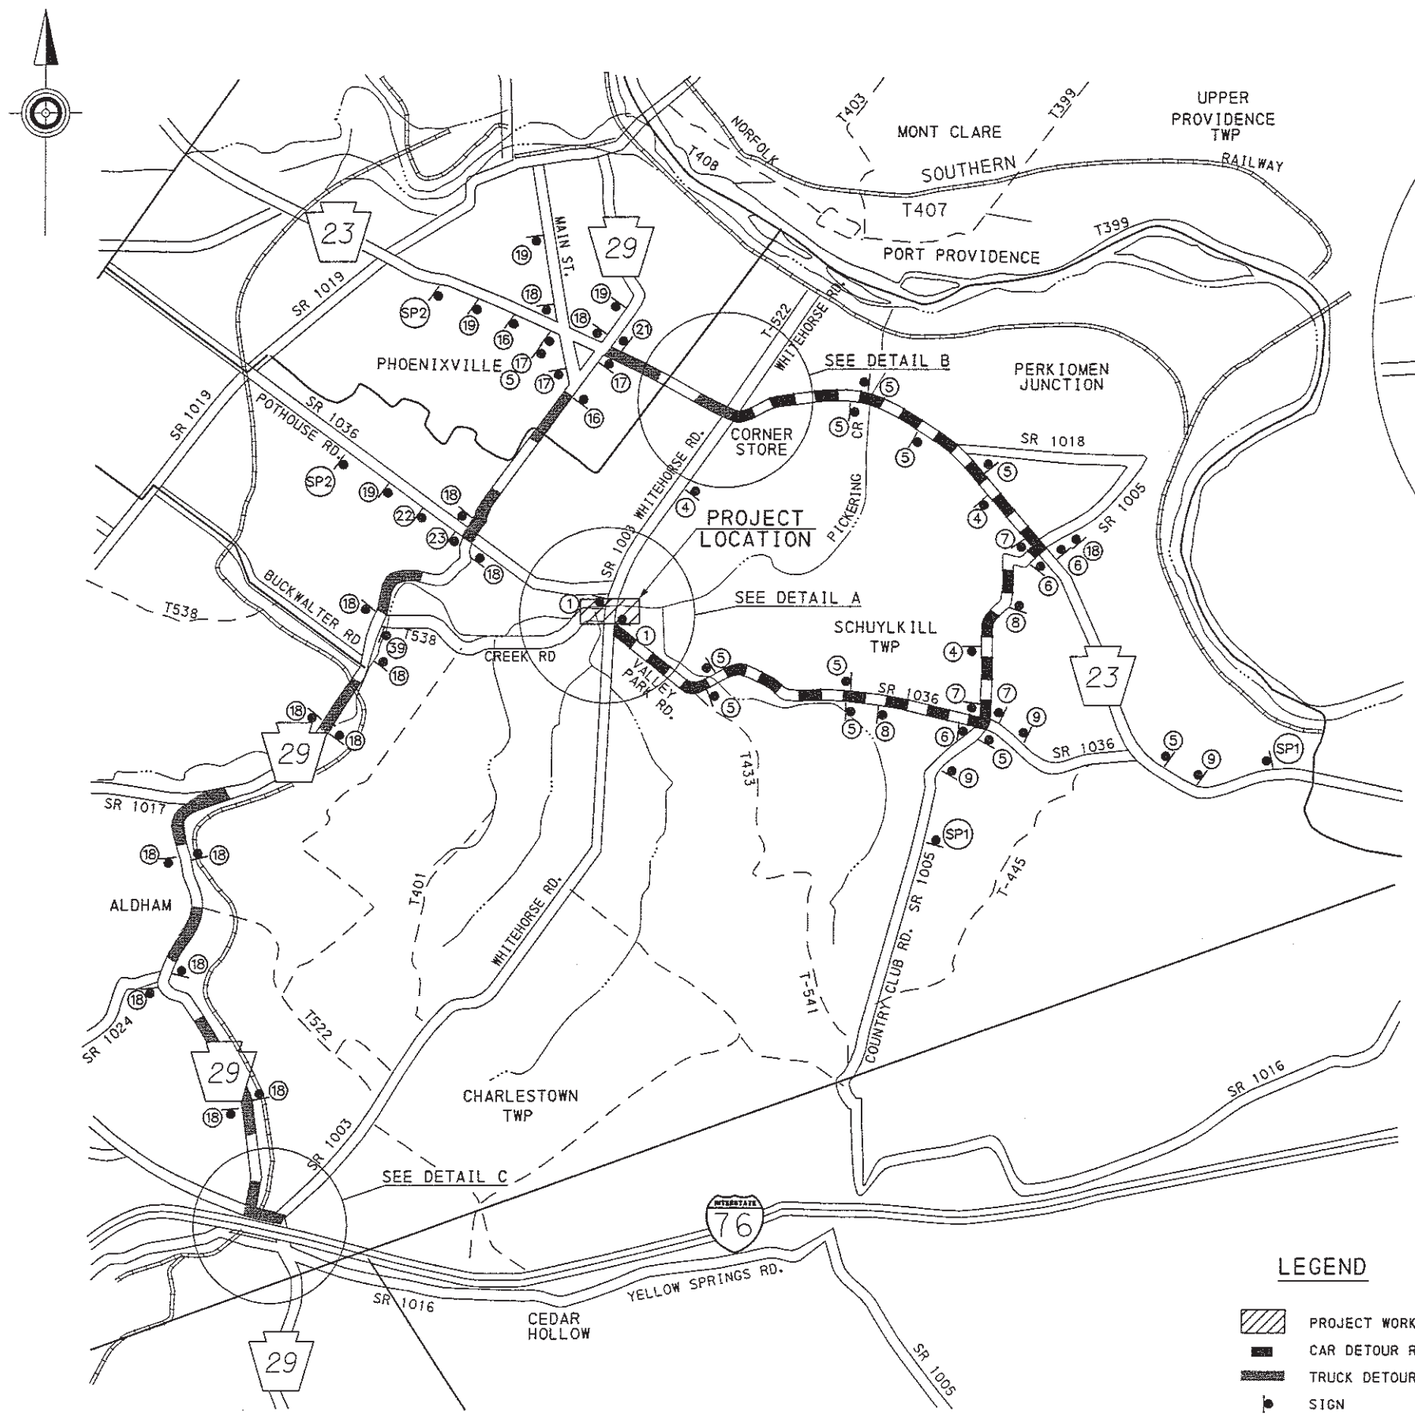

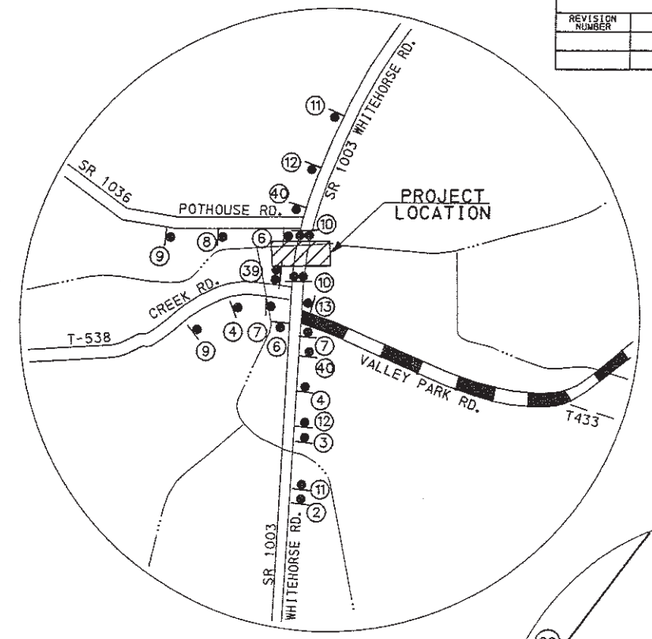

DETAIL A
N. T. S.

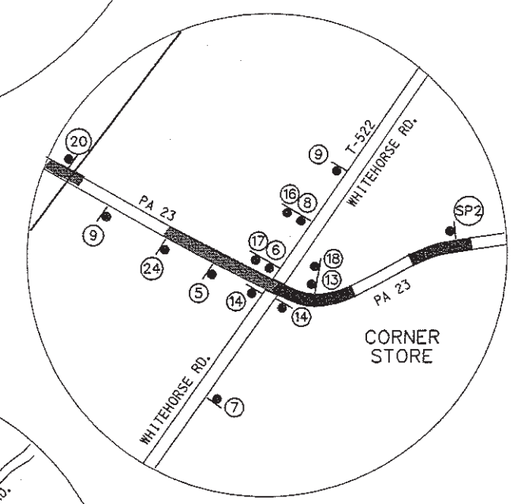

DETAIL B
N. T. S.

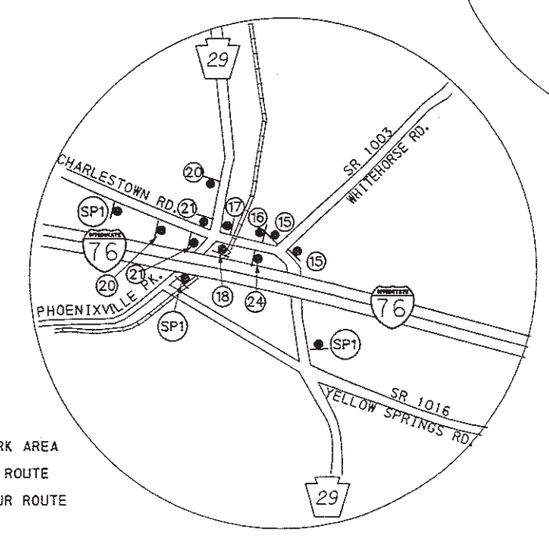

DETAIL C
N. T. S.

LEGEND

- PROJECT WORK AREA
- CAR DETOUR ROUTE
- TRUCK DETOUR ROUTE
- SIGN
- (1) SIGN IDENTIFICATION NUMBER

NOT TO SCALE

DES:	G.A.H.	CHK:	K.R.N.
DWN:	G.A.H.	CHK:	K.R.N.
DATE: 4/23/2009			

TRAFFIC CONTROL PLAN
CAR AND TRUCK DETOUR ROUTES

FILE NAME: G:\4431005\Hwy\MPT\JOINT CAR_TRUCK DETOUR PLAN.dgn